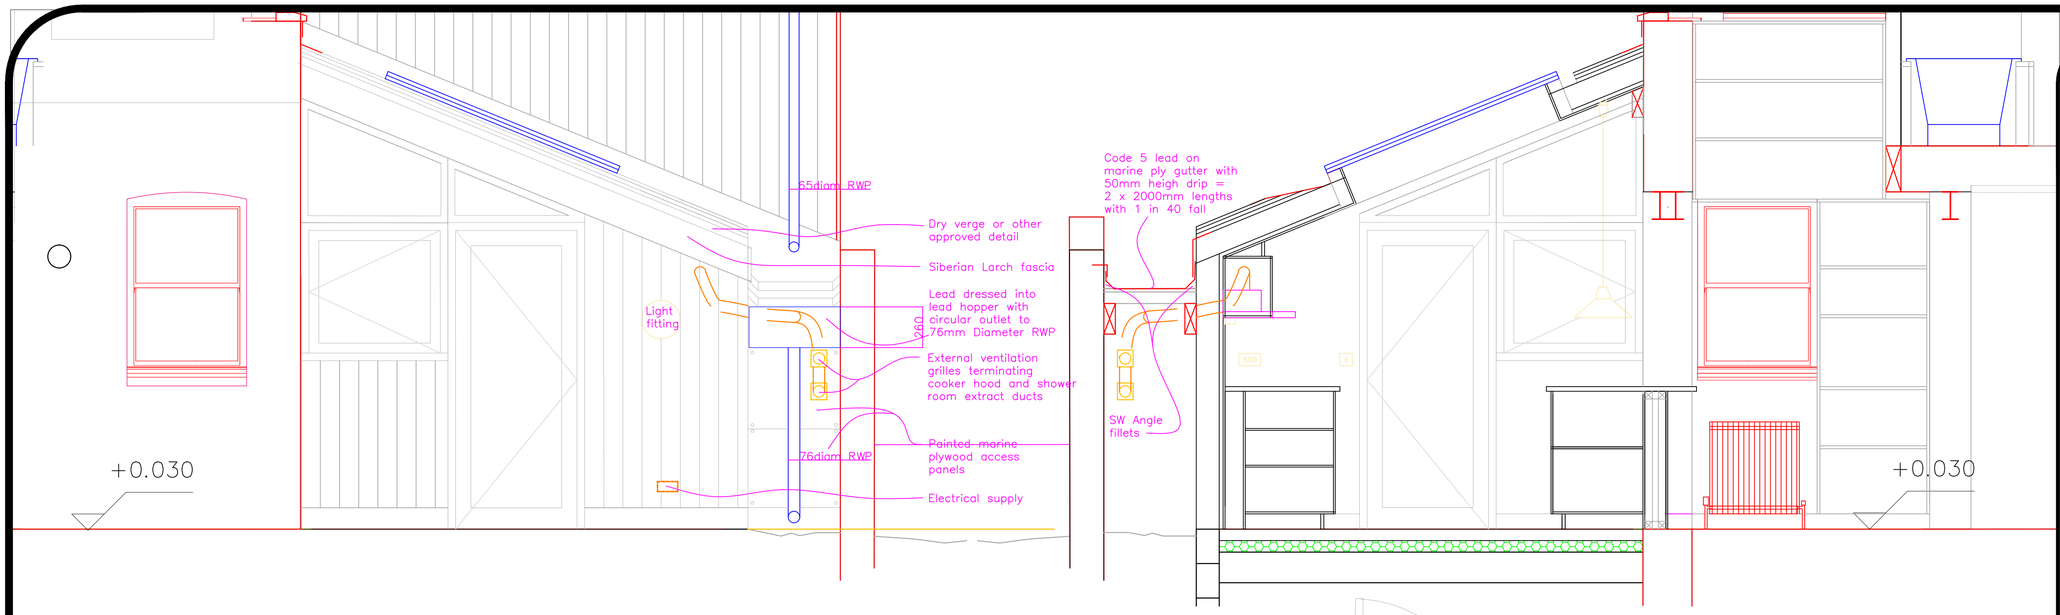

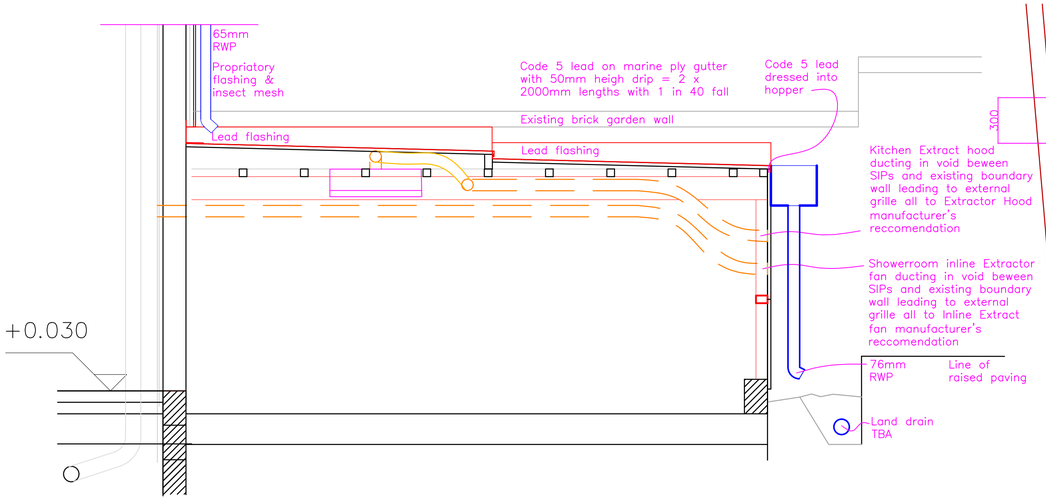

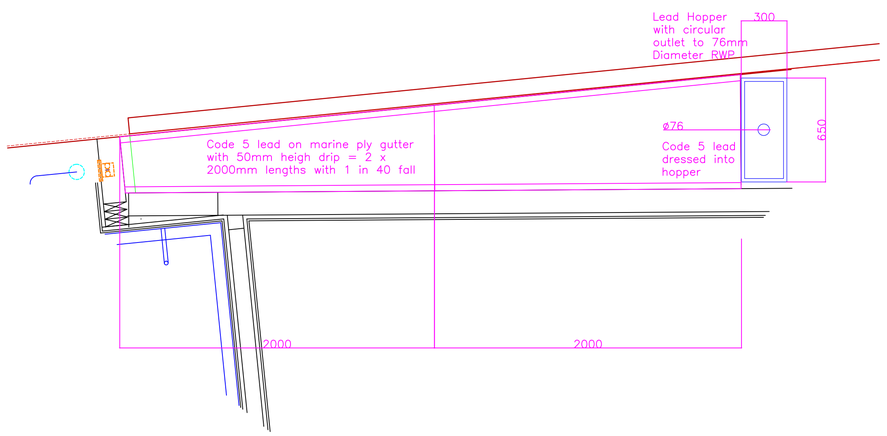

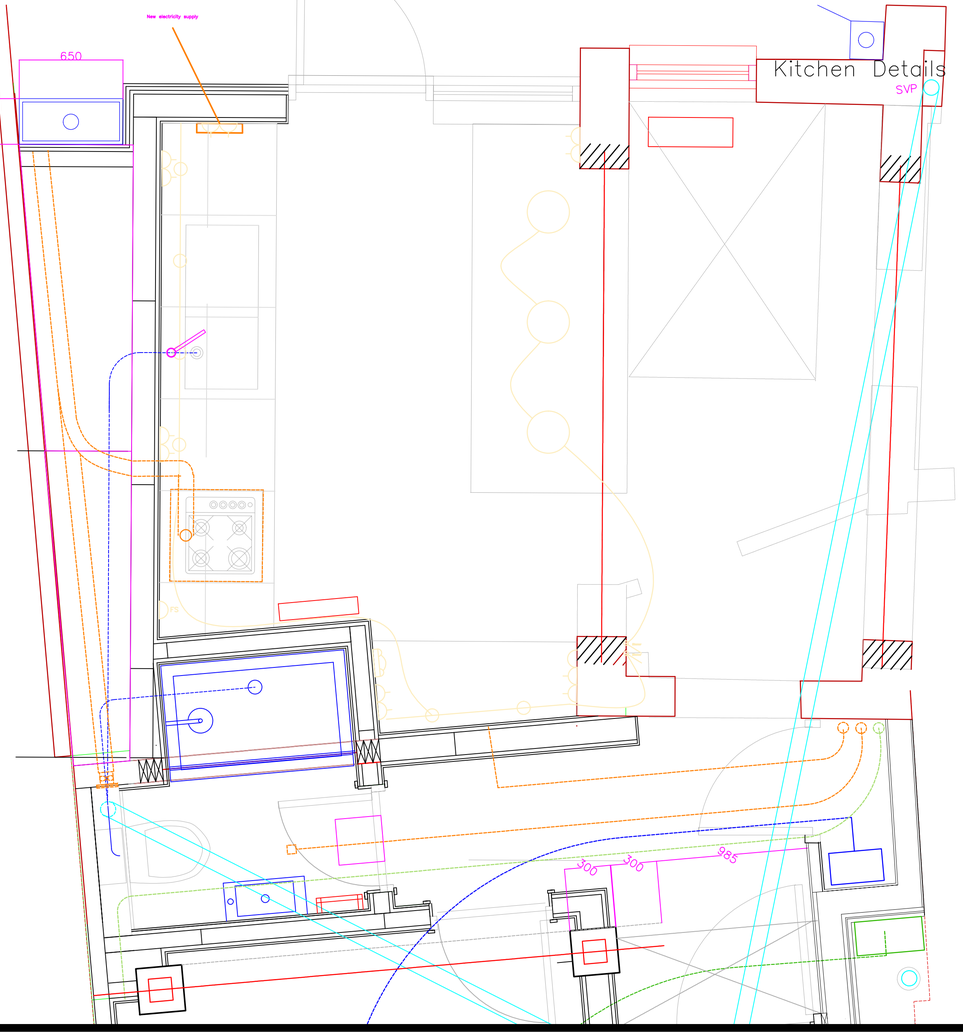

General Notes

No.	Revision/Issue	Date

Firm Name and Address

Francis Graves
graves.arch@btinternet.com
07956 697167

Project Name and Address

The Coach House
Peacock Lane
Old Portsmouth
PO1 2PA

Project	Sheet
101.00	10.18
Date: 06.01.2018	
Scale: 1:20	