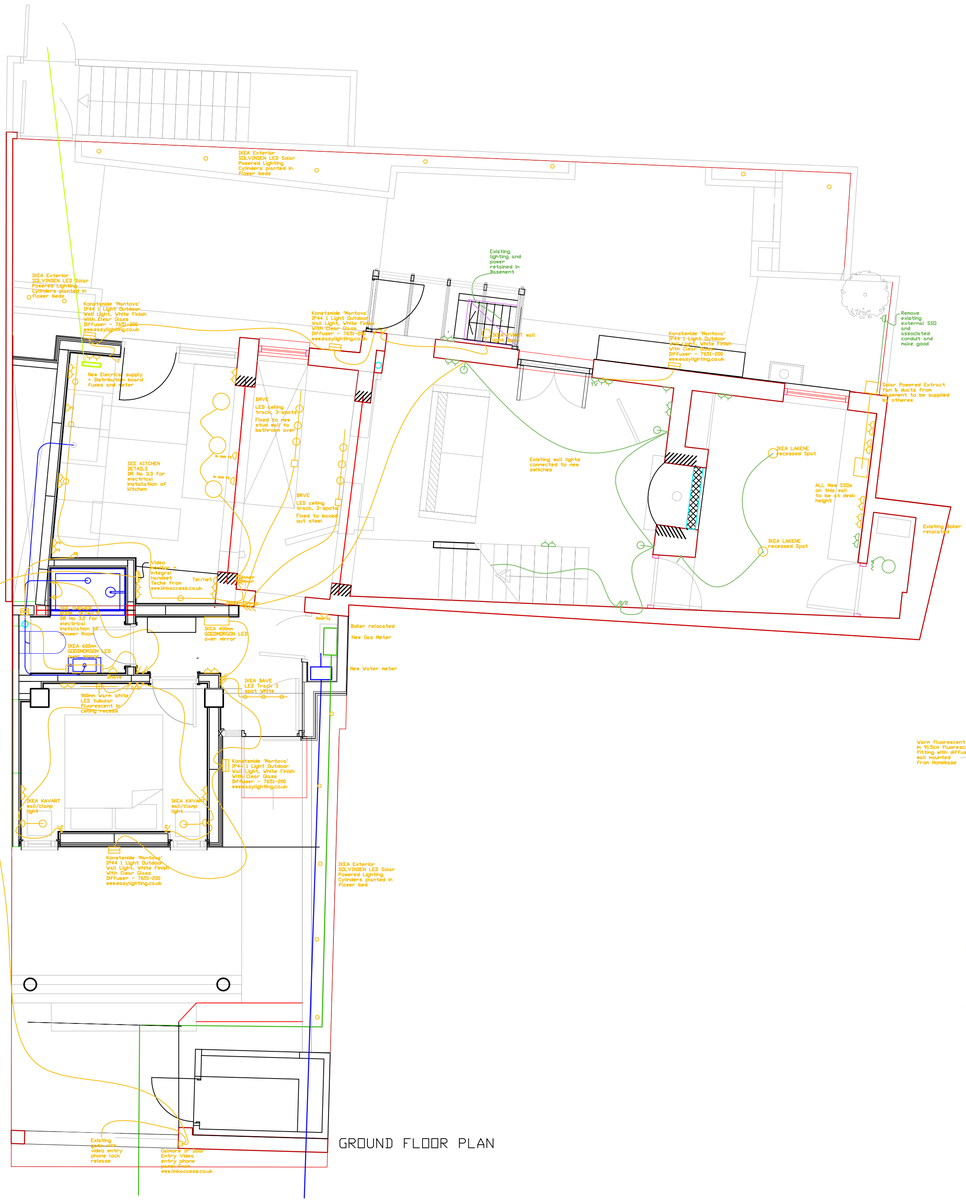

GROUND FLOOR PLAN

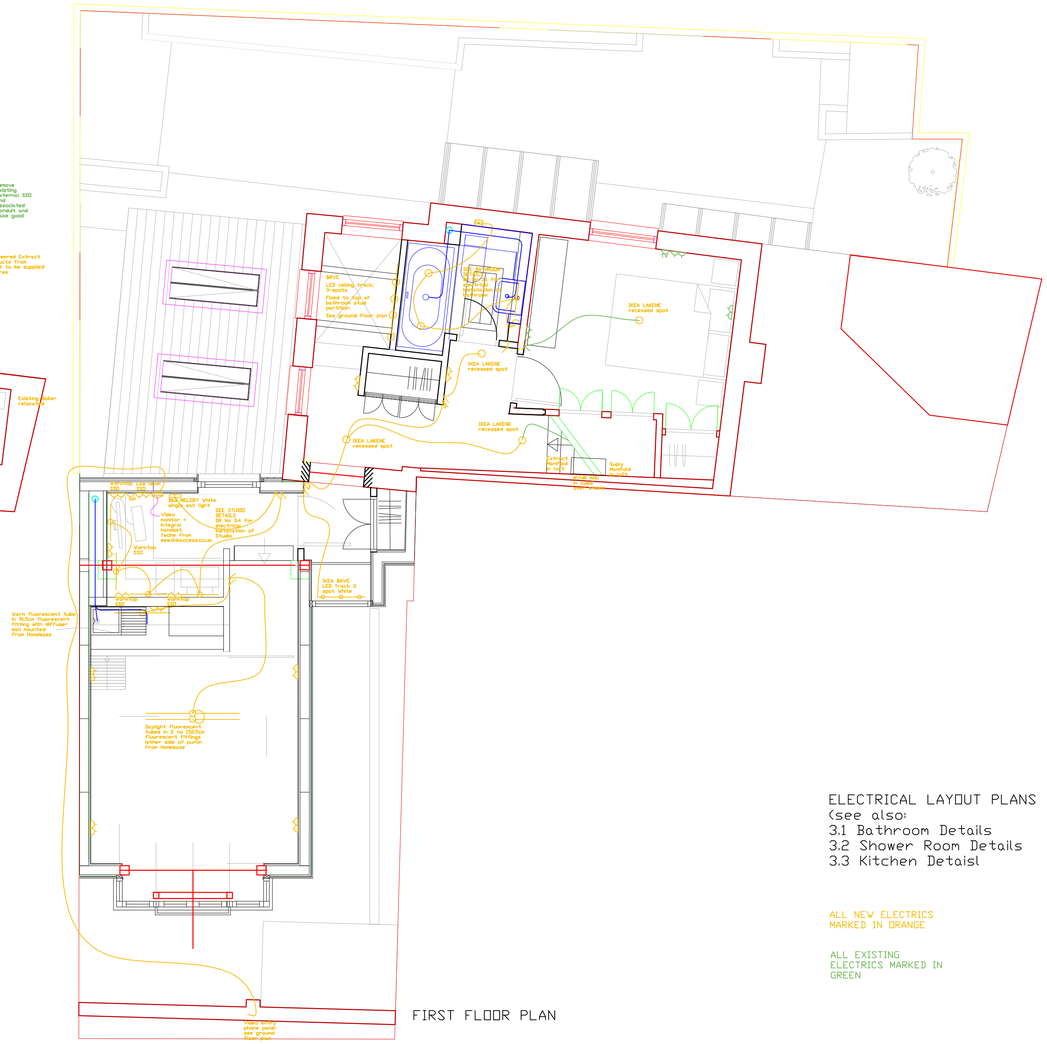

FIRST FLOOR PLAN

ELECTRICAL LAYOUT PLANS
(see also:
3.1 Bathroom Details
3.2 Shower Room Details
3.3 Kitchen Detaisl

ALL NEW ELECTRICS MARKED IN ORANGE

ALL EXISTING ELECTRICS MARKED IN GREEN

General Notes

ELECTRICS ONLY

No.	Revision/Issue	Date
d	FS changed+some interna light spec changed	180217
c	FS added+Ext lights frt	180210
b	Discontinued fittings specification changed	180204
a	Omit Conservatory Add Lean to&Wood Store	170503

Firm Name and Address

Francis Graves
graves.arch@btinternet.com
07956 697167

Project Name and Address

The Coach Hous
Peacock Lane
Old Portsmouth
PO1 2PA

Project: PO1 2PA	Sheet: 4.1.1d1
Date: 17.02.2018	
Scale: 1:50	